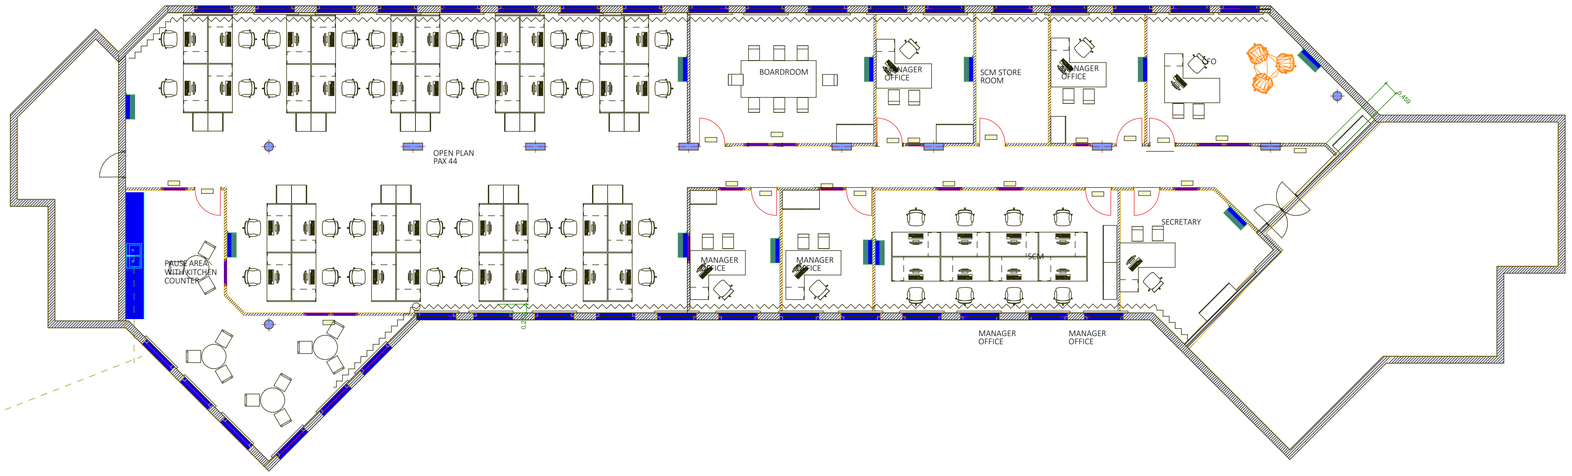

0. Story 1:100

LIST OF DRAWINGS

DRW. NO.	DESCRIPTION
	SPACE PLANNING LAYOUT AMMENDED

CLIENT: HPCSA

SITE: 553 MADIBA STREET MAIN BUILDING 3RD FLOOR

DESCRIPTION: $

PROJECT TYPE:		CAD NO: PHAT 310 - 01
DATE:	PAGE:	DRAWN:
OWNERS SIGNATURE:	ARCHITECT SIGNATURE:	ENGINEERS SIGNATURE:

COPYRIGHT RESERVED

SKJ ARCHITECTS